


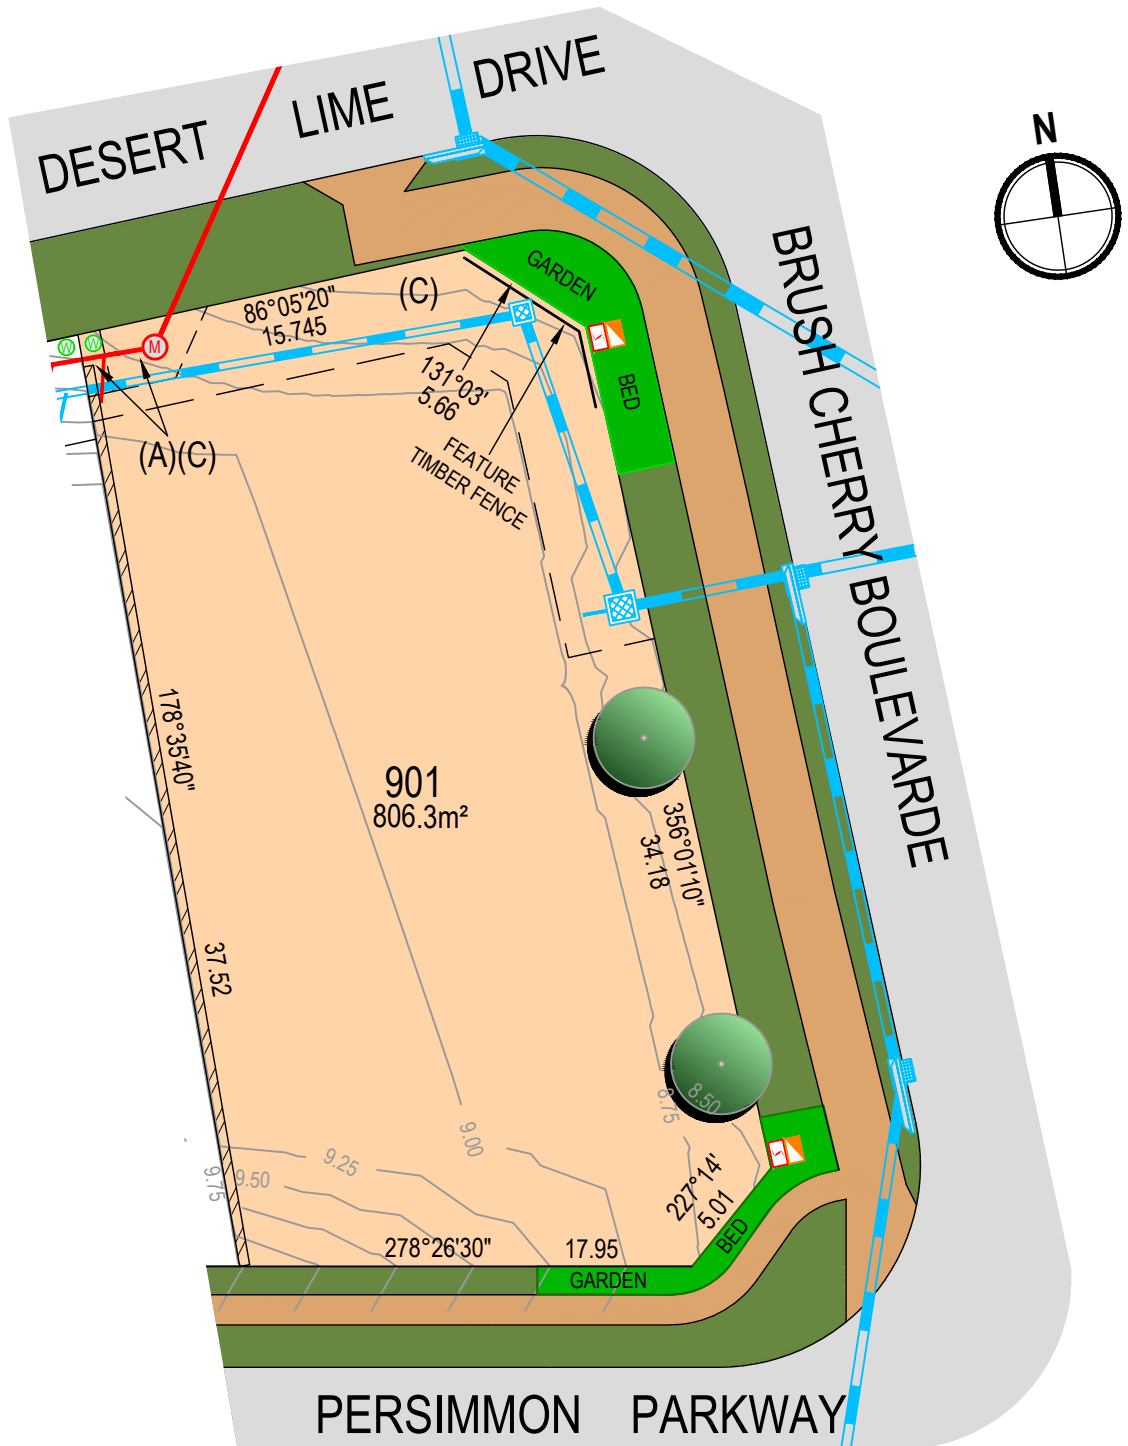

PROPOSED LOT 901 IN PROPOSED SUBDIVISION OF LOT 733 DP 1314774

LEGEND

DESIGN SURFACE CONTOUR (0.25m INTERVAL)	12.4	ELECTRICAL BOX / PIT / LIGHT POLE (LOCATION TBC)
TREE		NBN PIT
WATER METER (POTABLE & RECYC)		SEWER MANHOLE, MAINTENANCE SHAFT AND CONNECTION
HYDRANT (POTABLE & RECYC)		STORMWATER PITS, PIPE & CONNECTIONS
STOP VALVE (POTABLE & RECYC)		PADMOUNT SUBSTATION
RETAINING WALL		

SERVICES

SEALED ROAD
RETICULATED WATER (POTABLE AND NON POTABLE)
RETICULATED SEWER
UNDERGROUND ELECTRICITY
UNDERGROUND TELECOMMUNICATIONS (NBN)

NOTE

DO NOT SCALE OFF DRAWINGS. USE FIGURED DIMENSIONS ONLY. REPORT ANY DISCREPANCIES TO THE AUTHOR. THIS DRAWING, BEING THE PROPERTY OF KING & CAMPBELL PTY LTD, IS PROTECTED BY COPYRIGHT AND MUST NOT BE USED, REPRODUCED OR COPIED WHOLLY OR IN PART WITHOUT THE WRITTEN PERMISSION OF KING & CAMPBELL PTY LTD. © King & Campbell Pty Ltd



EASEMENTS

- (A) EASEMENT FOR DRAINAGE OF SEWAGE 2.5 WIDE
(C) EASEMENT TO DRAIN WATER 3.5 WIDE

CAUTION

THIS PLAN HAS BEEN PREPARED FOR MARKETING PURPOSES ONLY AND DOES NOT FORM PART OF ANY SALES CONTRACT.

THE DIMENSIONS AND AREAS SHOWN HEREIN ARE SUBJECT TO THE PREPARATION OF A PLAN OF SUBDIVISION, APPROVAL BY COUNCIL AND REGISTRATION BY LAND REGISTRY SERVICES NSW.

THIS PLAN SHOULD BE READ IN CONJUNCTION WITH THE ACCOMPANYING DRAFT SECTION 88B INSTRUMENT. FULL DETAILS OF EASEMENTS AND ANY RESTRICTIONS ON USE ARE TO BE SET OUT IN THE FINAL SECTION 88B INSTRUMENT TO ACCOMPANY THE FINAL PLAN OF SURVEY FOR THE SUBDIVISION.

EASEMENTS ARE SUBJECT TO COMPLETION OF ENGINEERING DESIGN & CONSTRUCTION AND APPROVAL BY COUNCIL.

PROJECT NO: 7197 ST 9 DATE: APRIL 2026 REVISION: A


King & Campbell Pty Ltd A:PO Box 243 Port Macquarie NSW 2444 T:02 6586 2555
www.kingcampbell.com.au E:info@kingcampbell.com.au F:02 6583 4064

THE SANCTUARY

BRUSH CHERRY BOULEVARD, THRUMSTER

K+C REF: 017197_The Sanctuary\23_Surveying\7197S_Stage 9_Sale Plans\7197S_Stage 9_Individual Sales Plan_revB.dwg - A4(P) - Lot 901, 04- Jun- 2026, joshp

KING + CAMPBELL

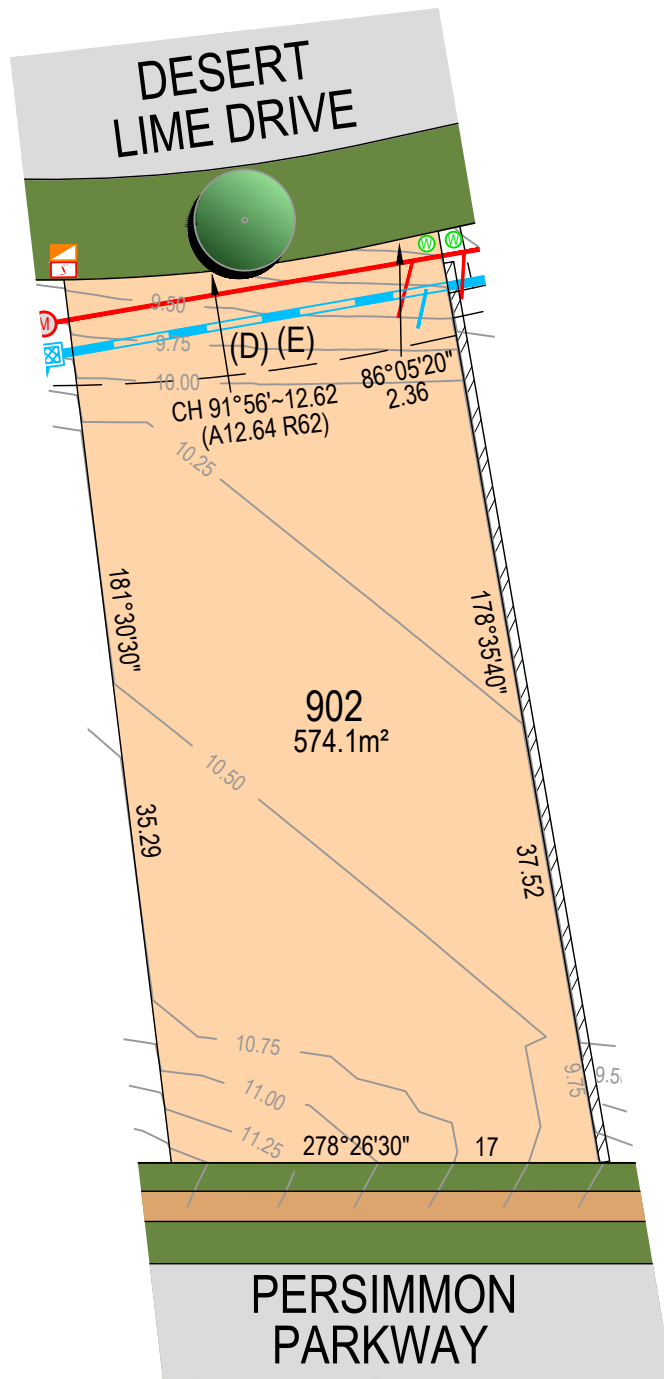

PROPOSED LOT 902 IN PROPOSED SUBDIVISION OF LOT 733 DP 1314774

LEGEND

DESIGN SURFACE CONTOUR (0.25m INTERVAL)	12.4	ELECTRICAL BOX / PIT / LIGHT POLE (LOCATION TBC)
TREE		NBN PIT
WATER METER (POTABLE & RECYC)		SEWER MANHOLE, MAINTENANCE SHAFT AND CONNECTION
HYDRANT (POTABLE & RECYC)		STORMWATER PITS, PIPE & CONNECTIONS
STOP VALVE (POTABLE & RECYC)		PADMOUNT SUBSTATION
RETAINING WALL		

SERVICES

SEALED ROAD
RETICULATED WATER (POTABLE AND NON POTABLE)
RETICULATED SEWER
UNDERGROUND ELECTRICITY
UNDERGROUND TELECOMMUNICATIONS (NBN)

NOTE

DO NOT SCALE OFF DRAWINGS. USE FIGURED DIMENSIONS ONLY. REPORT ANY DISCREPANCIES TO THE AUTHOR. THIS DRAWING, BEING THE PROPERTY OF KING & CAMPBELL PTY LTD, IS PROTECTED BY COPYRIGHT AND MUST NOT BE USED, REPRODUCED OR COPIED WHOLLY OR IN PART WITHOUT THE WRITTEN PERMISSION OF KING & CAMPBELL PTY LTD. © King & Campbell Pty Ltd

0 3 6 9 12 15



SCALE

1: 300 @ A4

EASEMENTS

- (D) EASEMENT FOR DRAINAGE OF SEWAGE 4.2 WIDE
- (E) EASEMENT TO DRAIN WATER 4.2 WIDE

CAUTION

THIS PLAN HAS BEEN PREPARED FOR MARKETING PURPOSES ONLY AND DOES NOT FORM PART OF ANY SALES CONTRACT.

THE DIMENSIONS AND AREAS SHOWN HEREIN ARE SUBJECT TO THE PREPARATION OF A PLAN OF SUBDIVISION, APPROVAL BY COUNCIL AND REGISTRATION BY LAND REGISTRY SERVICES NSW.

THIS PLAN SHOULD BE READ IN CONJUNCTION WITH THE ACCOMPANYING DRAFT SECTION 88B INSTRUMENT. FULL DETAILS OF EASEMENTS AND ANY RESTRICTIONS ON USE ARE TO BE SET OUT IN THE FINAL SECTION 88B INSTRUMENT TO ACCOMPANY THE FINAL PLAN OF SURVEY FOR THE SUBDIVISION.

EASEMENTS ARE SUBJECT TO COMPLETION OF ENGINEERING DESIGN & CONSTRUCTION AND APPROVAL BY COUNCIL.

PROJECT NO: 7197 ST 9 DATE: APRIL 2026 REVISION: A



King & Campbell Pty Ltd A:PO Box 243 Port Macquarie NSW 2444 T:02 6586 2555
www.kingcampbell.com.au E:info@kingcampbell.com.au F:02 6583 4064

THE SANCTUARY

BRUSH CHERRY BOULEVARD, THRUMSTER

K+C REF: 017197_The Sanctuary\23_Surveying\7197S_Stage 9_Sale Plans\7197S_Stage 9_Individual Sales Plan_revB.dwg - A4(P) - Lot 902, 04- Jun- 2026, joshp

KING + CAMPBELL

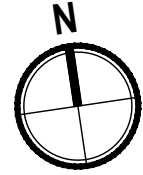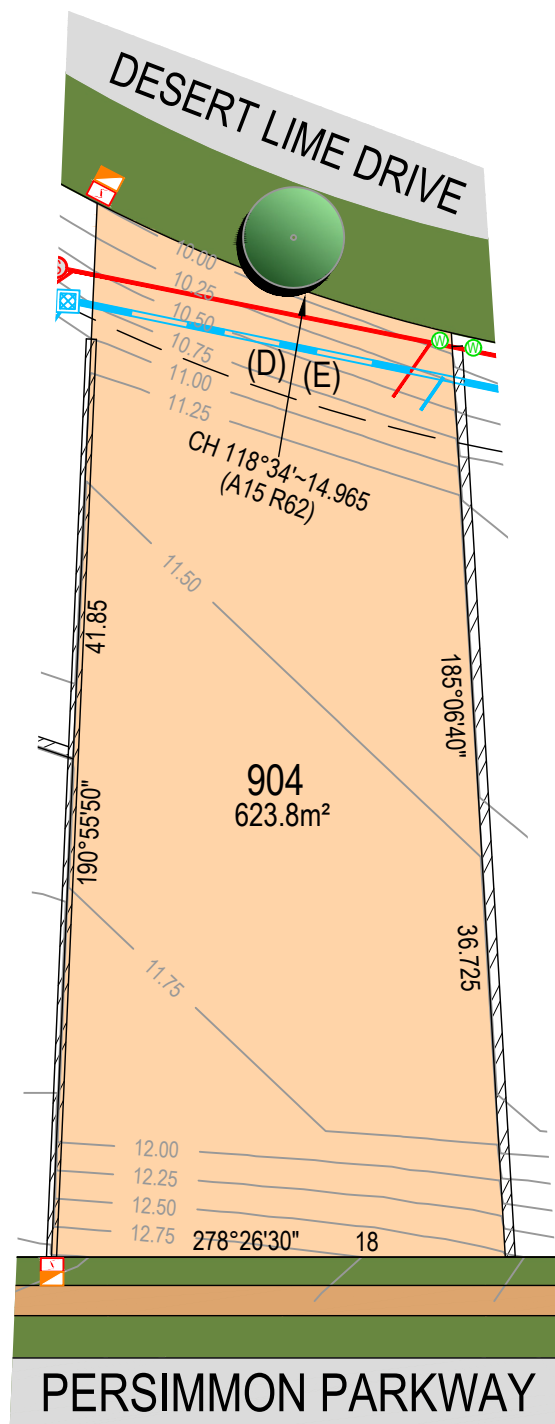

PROPOSED LOT 904 IN PROPOSED SUBDIVISION OF LOT 733 DP 1314774

LEGEND

DESIGN SURFACE CONTOUR (0.25m INTERVAL)	12.4	ELECTRICAL BOX / PIT / LIGHT POLE (LOCATION TBC)
TREE		NBN PIT
WATER METER (POTABLE & RECYC)		SEWER MANHOLE, MAINTENANCE SHAFT AND CONNECTION
HYDRANT (POTABLE & RECYC)		STORMWATER PITS, PIPE & CONNECTIONS
STOP VALVE (POTABLE & RECYC)		PADMOUNT SUBSTATION
RETAINING WALL		

SERVICES

SEALED ROAD
RETICULATED WATER (POTABLE AND NON POTABLE)
RETICULATED SEWER
UNDERGROUND ELECTRICITY
UNDERGROUND TELECOMMUNICATIONS (NBN)

NOTE

DO NOT SCALE OFF DRAWINGS. USE FIGURED DIMENSIONS ONLY. REPORT ANY DISCREPANCIES TO THE AUTHOR. THIS DRAWING, BEING THE PROPERTY OF KING & CAMPBELL PTY LTD, IS PROTECTED BY COPYRIGHT AND MUST NOT BE USED, REPRODUCED OR COPIED WHOLLY OR IN PART WITHOUT THE WRITTEN PERMISSION OF KING & CAMPBELL PTY LTD. © King & Campbell Pty Ltd

0 3 6 9 12 15

SCALE

1: 300 @ A4

EASEMENTS

- (D) EASEMENT FOR DRAINAGE OF SEWAGE 4.2 WIDE
- (E) EASEMENT TO DRAIN WATER 4.2 WIDE

CAUTION

THIS PLAN HAS BEEN PREPARED FOR MARKETING PURPOSES ONLY AND DOES NOT FORM PART OF ANY SALES CONTRACT.

THE DIMENSIONS AND AREAS SHOWN HEREIN ARE SUBJECT TO THE PREPARATION OF A PLAN OF SUBDIVISION, APPROVAL BY COUNCIL AND REGISTRATION BY LAND REGISTRY SERVICES NSW.

THIS PLAN SHOULD BE READ IN CONJUNCTION WITH THE ACCOMPANYING DRAFT SECTION 88B INSTRUMENT. FULL DETAILS OF EASEMENTS AND ANY RESTRICTIONS ON USE ARE TO BE SET OUT IN THE FINAL SECTION 88B INSTRUMENT TO ACCOMPANY THE FINAL PLAN OF SURVEY FOR THE SUBDIVISION.

EASEMENTS ARE SUBJECT TO COMPLETION OF ENGINEERING DESIGN & CONSTRUCTION AND APPROVAL BY COUNCIL.

PROJECT NO: 7197 ST 9 DATE: APRIL 2026

REVISION: A


King & Campbell Pty Ltd A:PO Box 243 Port Macquarie NSW 2444 T:02 6586 2555
www.kingcampbell.com.au E:info@kingcampbell.com.au F:02 6583 4064

THE SANCTUARY

BRUSH CHERRY BOULEVARD, THRUMSTER

K+C REF: O:\7197_The Sanctuary\23_Surveying\7197S_Stage 9_Sale Plans\7197S_Stage 9_Individual Sales Plan_revB.dwg - A4(P) - Lot 904, 04- Jun- 2026, joshp

KING + CAMPBELL

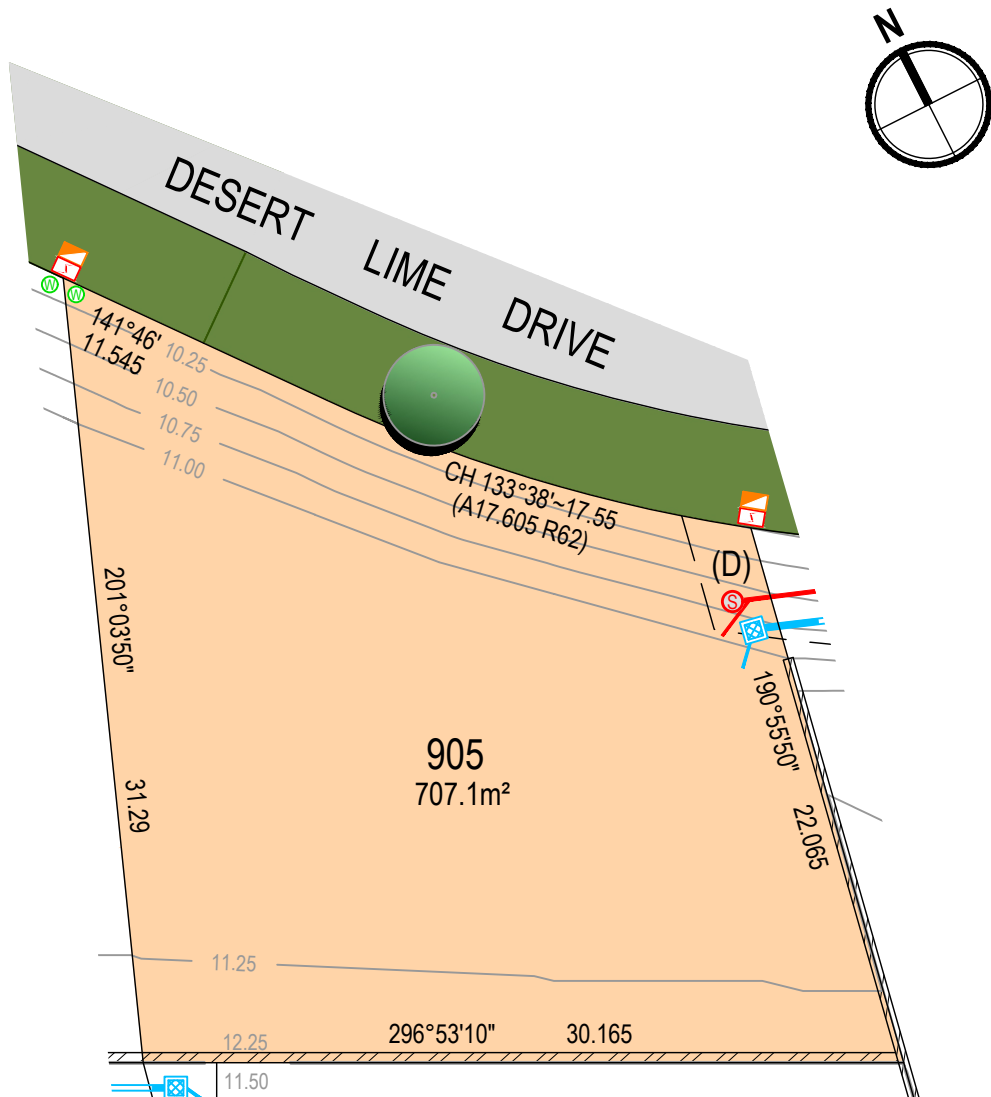

PROPOSED LOT 905 IN PROPOSED SUBDIVISION OF LOT 733 DP 1314774

LEGEND

DESIGN SURFACE CONTOUR (0.25m INTERVAL)	12.4	ELECTRICAL BOX / PIT / LIGHT POLE (LOCATION TBC)
TREE		NBN PIT
WATER METER (POTABLE & RECYC)		SEWER MANHOLE, MAINTENANCE SHAFT AND CONNECTION
HYDRANT (POTABLE & RECYC)		STORMWATER PITS, PIPE & CONNECTIONS
STOP VALVE (POTABLE & RECYC)		PADMOUNT SUBSTATION
RETAINING WALL		

SERVICES

SEALED ROAD
RETICULATED WATER (POTABLE AND NON POTABLE)
RETICULATED SEWER
UNDERGROUND ELECTRICITY
UNDERGROUND TELECOMMUNICATIONS (NBN)

NOTE

DO NOT SCALE OFF DRAWINGS. USE FIGURED DIMENSIONS ONLY. REPORT ANY DISCREPANCIES TO THE AUTHOR. THIS DRAWING, BEING THE PROPERTY OF KING & CAMPBELL PTY LTD, IS PROTECTED BY COPYRIGHT AND MUST NOT BE USED, REPRODUCED OR COPIED WHOLLY OR IN PART WITHOUT THE WRITTEN PERMISSION OF KING & CAMPBELL PTY LTD. © King & Campbell Pty Ltd



EASEMENTS

(D) EASEMENT FOR DRAINAGE OF SEWAGE 4.2 WIDE

CAUTION

THIS PLAN HAS BEEN PREPARED FOR MARKETING PURPOSES ONLY AND DOES NOT FORM PART OF ANY SALES CONTRACT.

THE DIMENSIONS AND AREAS SHOWN HEREIN ARE SUBJECT TO THE PREPARATION OF A PLAN OF SUBDIVISION, APPROVAL BY COUNCIL AND REGISTRATION BY LAND REGISTRY SERVICES NSW.

THIS PLAN SHOULD BE READ IN CONJUNCTION WITH THE ACCOMPANYING DRAFT SECTION 88B INSTRUMENT. FULL DETAILS OF EASEMENTS AND ANY RESTRICTIONS ON USE ARE TO BE SET OUT IN THE FINAL SECTION 88B INSTRUMENT TO ACCOMPANY THE FINAL PLAN OF SURVEY FOR THE SUBDIVISION.

EASEMENTS ARE SUBJECT TO COMPLETION OF ENGINEERING DESIGN & CONSTRUCTION AND APPROVAL BY COUNCIL.

PROJECT NO: 7197 ST 9 DATE: APRIL 2026 REVISION: A


King & Campbell Pty Ltd A:PO Box 243 Port Macquarie NSW 2444 T:02 6586 2555
www.kingcampbell.com.au E:info@kingcampbell.com.au F:02 6583 4064

THE SANCTUARY

BRUSH CHERRY BOULEVARD, THURMSTER

K+C REF: 0:17197_The Sanctuary\23_Surveying\7197S_Stage 9_Sale Plans\7197S_Stage 9_Individual Sales Plan_revB.dwg - A4(P) - Lot 905, 04- Jun- 2026, joshp

KING + CAMPBELL

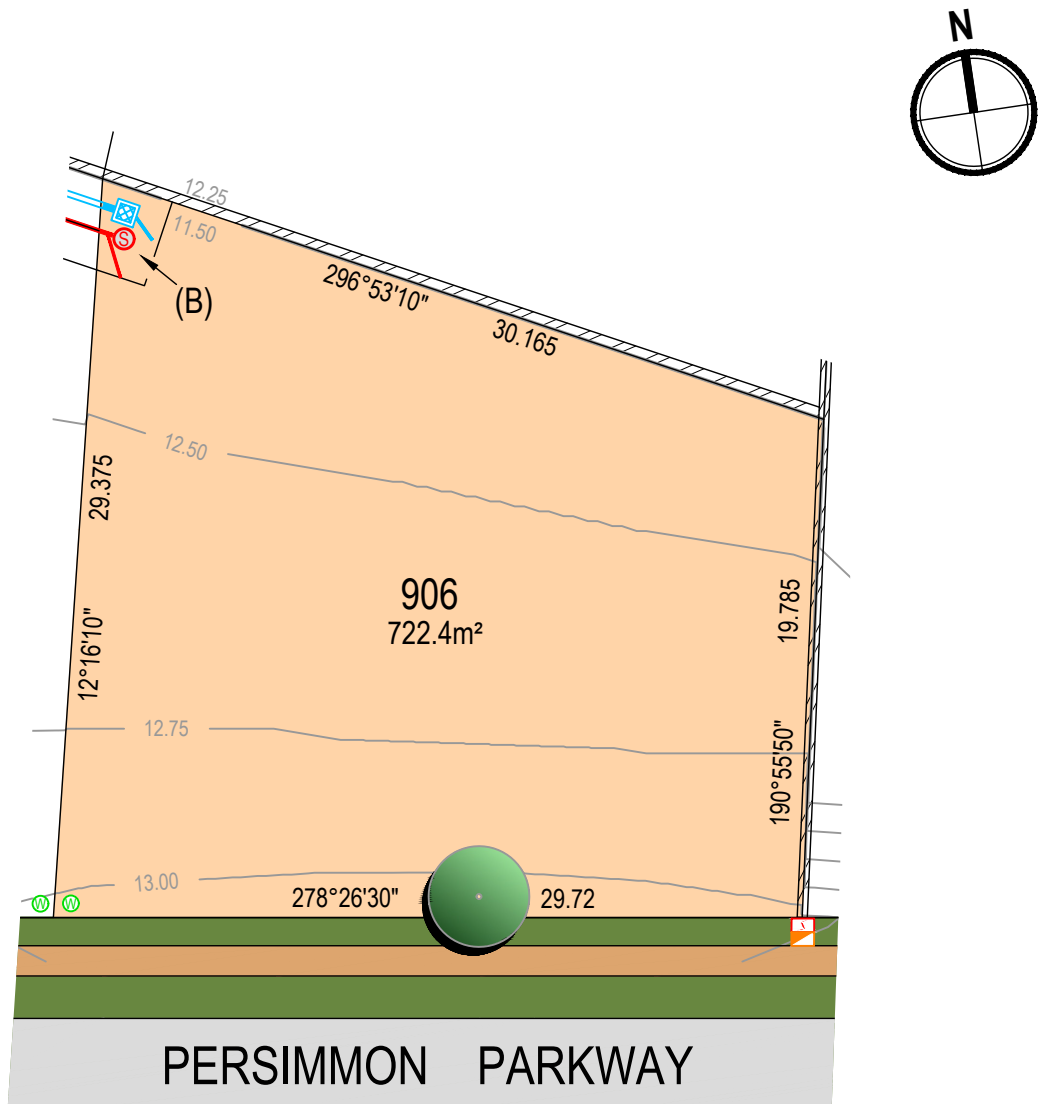

PROPOSED LOT 906 IN PROPOSED SUBDIVISION OF LOT 733 DP 1314774

LEGEND

DESIGN SURFACE CONTOUR (0.25m INTERVAL)	12.4	ELECTRICAL BOX / PIT / LIGHT POLE (LOCATION TBC)
TREE		NBN PIT
WATER METER (POTABLE & RECYC)		SEWER MANHOLE, MAINTENANCE SHAFT AND CONNECTION
HYDRANT (POTABLE & RECYC)		STORMWATER PITS, PIPE & CONNECTIONS
STOP VALVE (POTABLE & RECYC)		PADMOUNT SUBSTATION
RETAINING WALL		

SERVICES

SEALED ROAD
RETICULATED WATER (POTABLE AND NON POTABLE)
RETICULATED SEWER
UNDERGROUND ELECTRICITY
UNDERGROUND TELECOMMUNICATIONS (NBN)

NOTE

DO NOT SCALE OFF DRAWINGS. USE FIGURED DIMENSIONS ONLY. REPORT ANY DISCREPANCIES TO THE AUTHOR. THIS DRAWING, BEING THE PROPERTY OF KING & CAMPBELL PTY LTD, IS PROTECTED BY COPYRIGHT AND MUST NOT BE USED, REPRODUCED OR COPIED WHOLLY OR IN PART WITHOUT THE WRITTEN PERMISSION OF KING & CAMPBELL PTY LTD. © King & Campbell Pty Ltd

0 3 6 9 12 15

SCALE

1: 300 @ A4

EASEMENTS

(B) EASEMENT FOR DRAINAGE OF SEWAGE 3.5 WIDE

CAUTION

THIS PLAN HAS BEEN PREPARED FOR MARKETING PURPOSES ONLY AND DOES NOT FORM PART OF ANY SALES CONTRACT.

THE DIMENSIONS AND AREAS SHOWN HEREIN ARE SUBJECT TO THE PREPARATION OF A PLAN OF SUBDIVISION, APPROVAL BY COUNCIL AND REGISTRATION BY LAND REGISTRY SERVICES NSW.

THIS PLAN SHOULD BE READ IN CONJUNCTION WITH THE ACCOMPANYING DRAFT SECTION 88B INSTRUMENT. FULL DETAILS OF EASEMENTS AND ANY RESTRICTIONS ON USE ARE TO BE SET OUT IN THE FINAL SECTION 88B INSTRUMENT TO ACCOMPANY THE FINAL PLAN OF SURVEY FOR THE SUBDIVISION.

EASEMENTS ARE SUBJECT TO COMPLETION OF ENGINEERING DESIGN & CONSTRUCTION AND APPROVAL BY COUNCIL.

PROJECT NO: 7197 ST 9 DATE: APRIL 2026

REVISION: A


King & Campbell Pty Ltd A:PO Box 243 Port Macquarie NSW 2444 T:02 6586 2555
www.kingcampbell.com.au E:info@kingcampbell.com.au F:02 6583 4064

KING + CAMPBELL

THE SANCTUARY

BRUSH CHERRY BOULEVARD, THRUMSTER

K+C REF: 017197_The Sanctuary\23_Surveying\7197S_Stage 9_Sale Plans\7197S_Stage 9_Individual Sales Plan_revB.dwg - A4(P) - Lot 906, 04- Jun- 2026, joshp

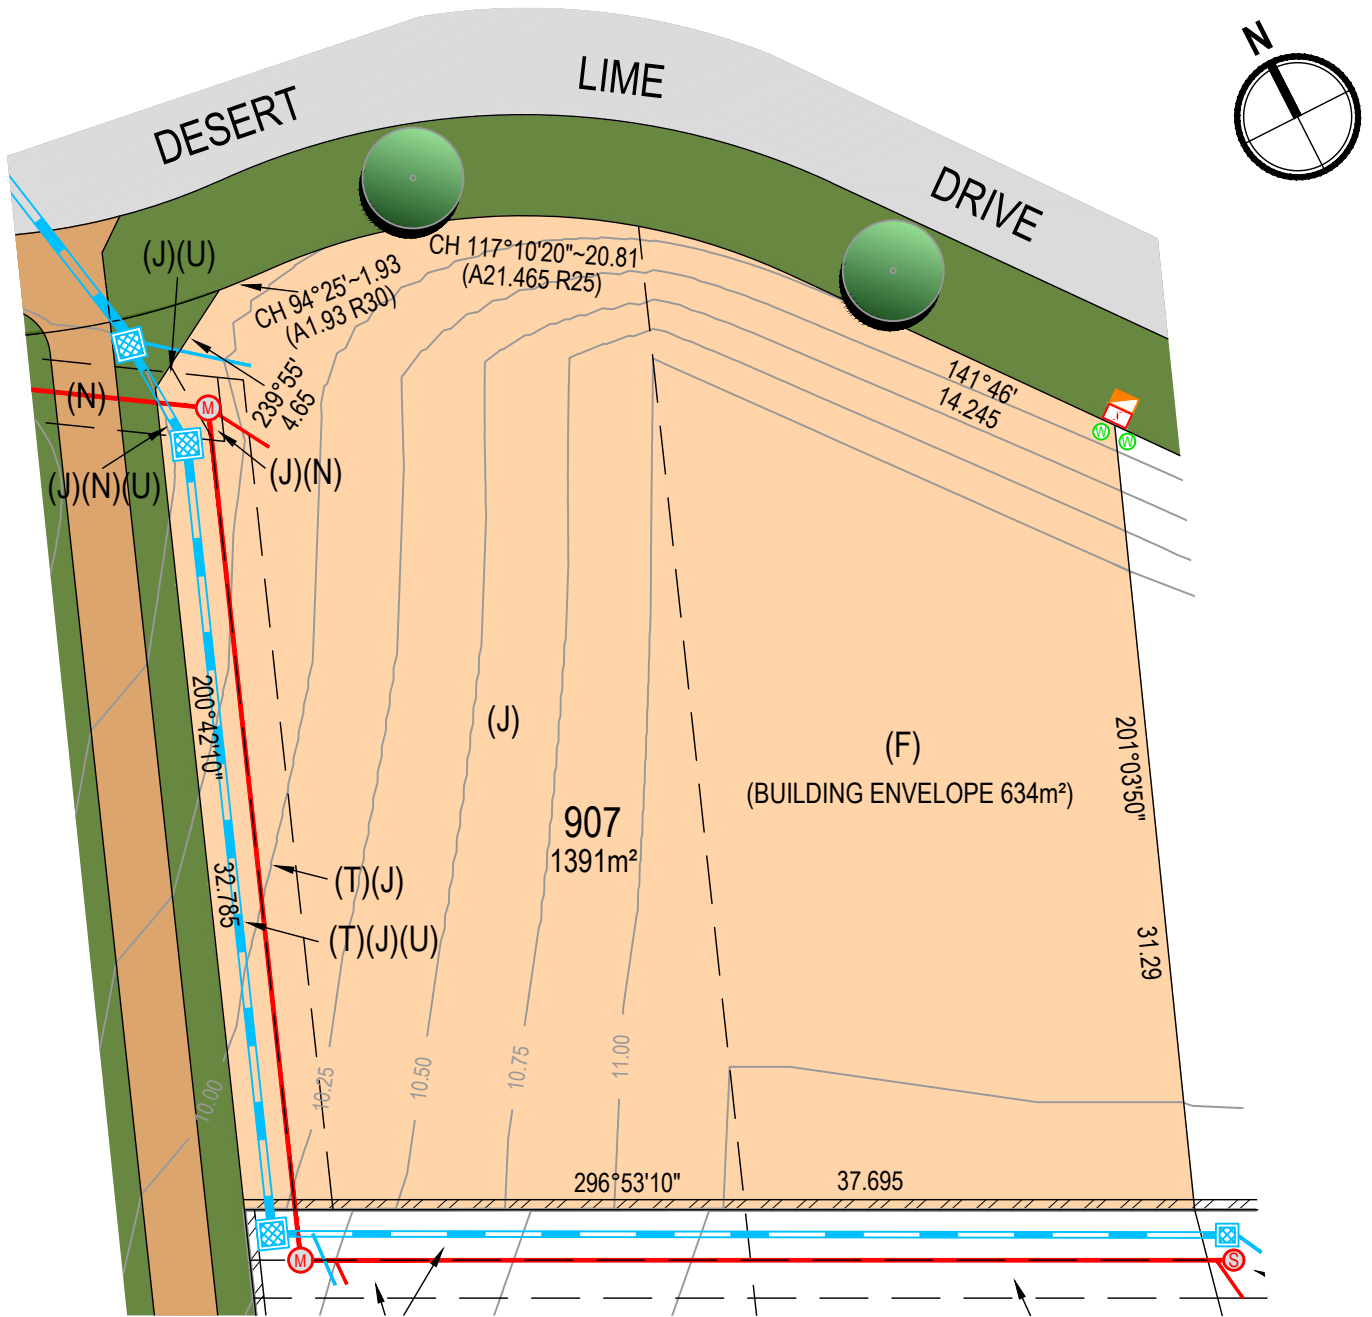

PROPOSED LOT 907 IN PROPOSED SUBDIVISION OF LOT 733 DP 1314774

LEGEND


DESIGN SURFACE CONTOUR (0.25m INTERVAL)	12.4	ELECTRICAL BOX / PIT / LIGHT POLE (LOCATION TBC)
TREE		NBN PIT
WATER METER (POTABLE & RECYC)		SEWER MANHOLE, MAINTENANCE SHAFT AND CONNECTION
HYDRANT (POTABLE & RECYC)		STORMWATER PITS, PIPE & CONNECTIONS
STOP VALVE (POTABLE & RECYC)		PADMOUNT SUBSTATION
RETAINING WALL		

SERVICES

SEALED ROAD
RETICULATED WATER (POTABLE AND NON POTABLE)
RETICULATED SEWER
UNDERGROUND ELECTRICITY
UNDERGROUND TELECOMMUNICATIONS (NBN)

NOTE

DO NOT SCALE OFF DRAWINGS. USE FIGURED DIMENSIONS ONLY. REPORT ANY DISCREPANCIES TO THE AUTHOR. THIS DRAWING, BEING THE PROPERTY OF KING & CAMPBELL PTY LTD, IS PROTECTED BY COPYRIGHT AND MUST NOT BE USED, REPRODUCED OR COPIED WHOLLY OR IN PART WITHOUT THE WRITTEN PERMISSION OF KING & CAMPBELL PTY LTD. © King & Campbell Pty Ltd

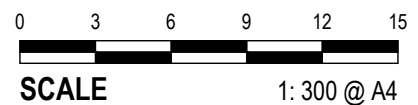

EASEMENTS

- (F) RESTRICTION ON THE USE OF LAND (BUILDING ENVELOPE)
- (J) POSITIVE COVENANT (ASSET PROTECTION ZONE)
- (N) EXISTING EASEMENT FOR DRAINAGE OF SEWAGE VARIABLE WIDTH (DP 1326508)
- (T) EASEMENT FOR DRAINAGE OF SEWAGE 1 & 3.5 WIDE
- (U) EASEMENT TO DRAIN WATER 2 WIDE & VARIABLE

CAUTION

THIS PLAN HAS BEEN PREPARED FOR MARKETING PURPOSES ONLY AND DOES NOT FORM PART OF ANY SALES CONTRACT.

THE DIMENSIONS AND AREAS SHOWN HEREIN ARE SUBJECT TO THE PREPARATION OF A PLAN OF SUBDIVISION, APPROVAL BY COUNCIL AND REGISTRATION BY LAND REGISTRY SERVICES NSW.

THIS PLAN SHOULD BE READ IN CONJUNCTION WITH THE ACCOMPANYING DRAFT SECTION 88B INSTRUMENT. FULL DETAILS OF EASEMENTS AND ANY RESTRICTIONS ON USE ARE TO BE SET OUT IN THE FINAL SECTION 88B INSTRUMENT TO ACCOMPANY THE FINAL PLAN OF SURVEY FOR THE SUBDIVISION.

EASEMENTS ARE SUBJECT TO COMPLETION OF ENGINEERING DESIGN & CONSTRUCTION AND APPROVAL BY COUNCIL.

PROJECT NO: 7197 ST 9 DATE: OCT 2026 REVISION: B


King & Campbell Pty Ltd A:PO Box 243 Port Macquarie NSW 2444 T:02 6586 2555
www.kingcampbell.com.au E:info@kingcampbell.com.au F:02 6583 4064

THE SANCTUARY

BRUSH CHERRY BOULEVARD, THRUMSTER

K+C REF: 017197_The Sanctuary\23_Surveying\7197S_Stage 9_Sale Plans\7197S_Stage 9_Individual Sales Plan_revB.dwg - A4(P) - Lot 907, 01- Oct- 2026, stevek

KING + CAMPBELL

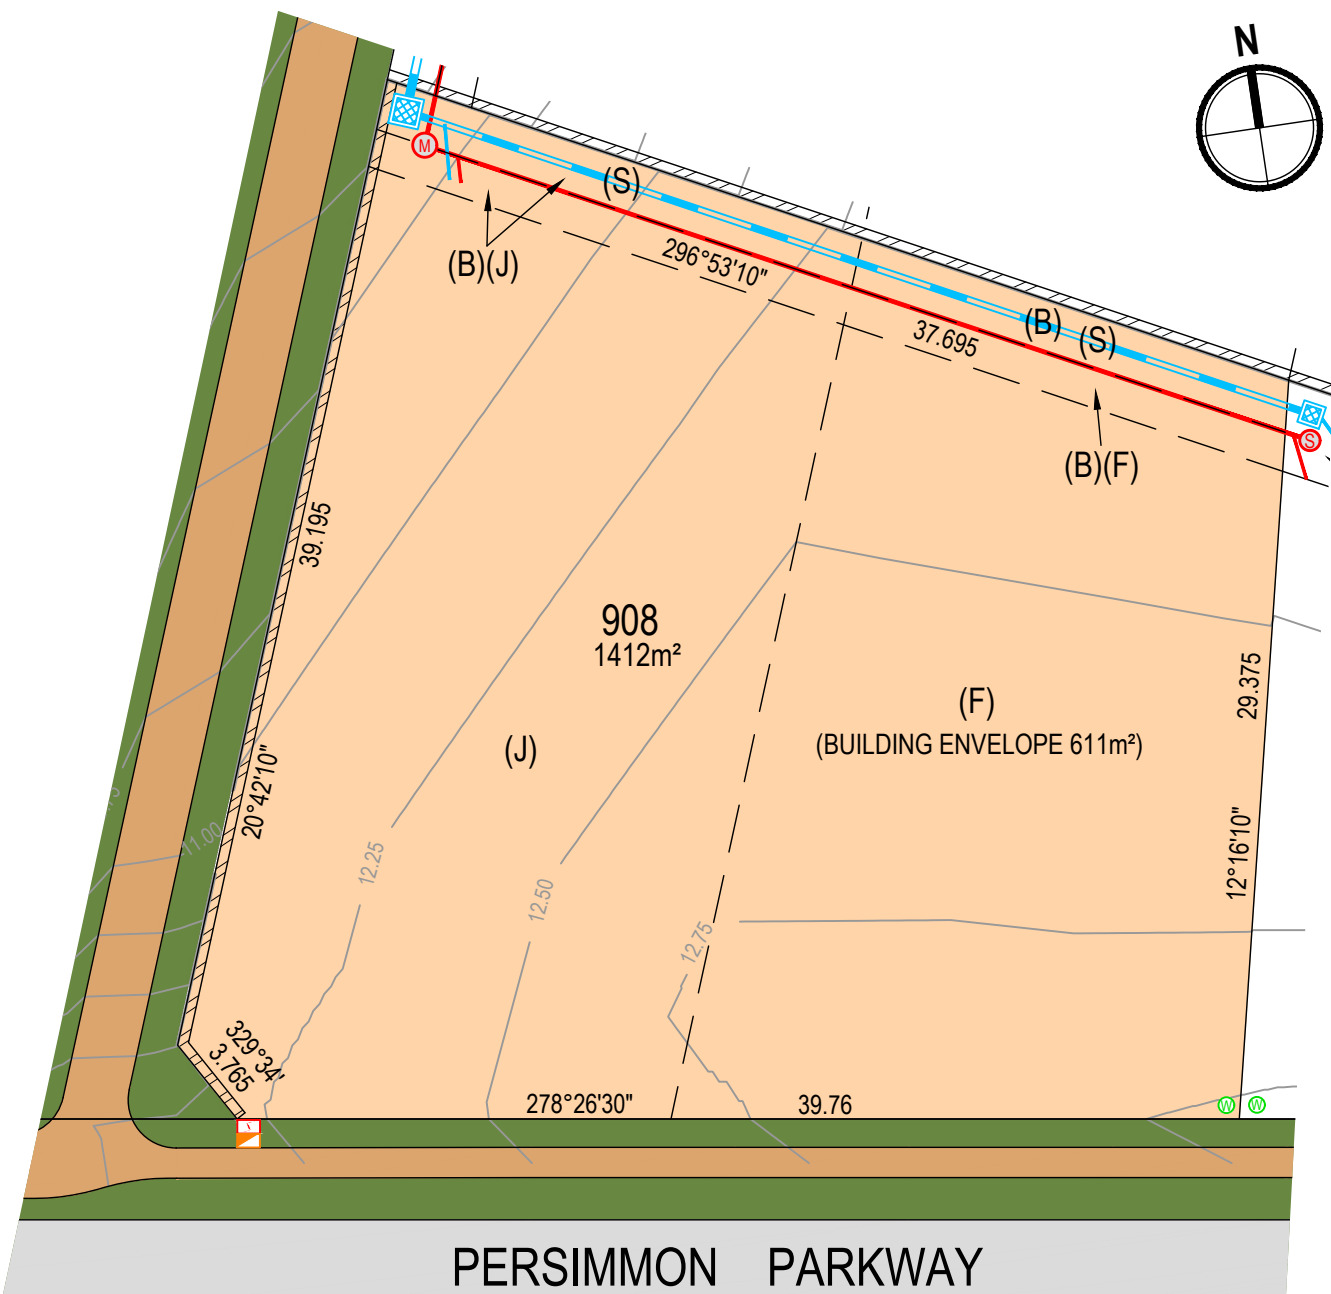

PROPOSED LOT 908
IN PROPOSED SUBDIVISION OF LOT 733 DP 1314774

LEGEND


DESIGN SURFACE CONTOUR (0.25m INTERVAL)	12.4	ELECTRICAL BOX / PIT / LIGHT POLE (LOCATION TBC)
TREE		NBN PIT
WATER METER (POTABLE & RECYC)		SEWER MANHOLE, MAINTENANCE SHAFT AND CONNECTION
HYDRANT (POTABLE & RECYC)		STORMWATER PITS, PIPE & CONNECTIONS
STOP VALVE (POTABLE & RECYC)		PADMOUNT SUBSTATION
RETAINING WALL		

SERVICES

SEALED ROAD
RETICULATED WATER (POTABLE AND NON POTABLE)
RETICULATED SEWER
UNDERGROUND ELECTRICITY
UNDERGROUND TELECOMMUNICATIONS (NBN)

NOTE

DO NOT SCALE OFF DRAWINGS. USE FIGURED DIMENSIONS ONLY. REPORT ANY DISCREPANCIES TO THE AUTHOR. THIS DRAWING, BEING THE PROPERTY OF KING & CAMPBELL PTY LTD, IS PROTECTED BY COPYRIGHT AND MUST NOT BE USED, REPRODUCED OR COPIED WHOLLY OR IN PART WITHOUT THE WRITTEN PERMISSION OF KING & CAMPBELL PTY LTD. © King & Campbell Pty Ltd

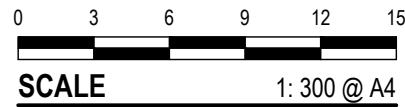

EASEMENTS

- (B) EASEMENT FOR DRAINAGE OF SEWAGE 3.5 WIDE
- (F) RESTRICTION ON THE USE OF LAND (BUILDING ENVELOPE)
- (J) POSITIVE COVENANT (ASSET PROTECTION ZONE)
- (S) EASEMENT TO DRAIN WATER 2 WIDE

CAUTION

THIS PLAN HAS BEEN PREPARED FOR MARKETING PURPOSES ONLY AND DOES NOT FORM PART OF ANY SALES CONTRACT.

THE DIMENSIONS AND AREAS SHOWN HEREIN ARE SUBJECT TO THE PREPARATION OF A PLAN OF SUBDIVISION, APPROVAL BY COUNCIL AND REGISTRATION BY LAND REGISTRY SERVICES NSW.

THIS PLAN SHOULD BE READ IN CONJUNCTION WITH THE ACCOMPANYING DRAFT SECTION 88B INSTRUMENT. FULL DETAILS OF EASEMENTS AND ANY RESTRICTIONS ON USE ARE TO BE SET OUT IN THE FINAL SECTION 88B INSTRUMENT TO ACCOMPANY THE FINAL PLAN OF SURVEY FOR THE SUBDIVISION.

EASEMENTS ARE SUBJECT TO COMPLETION OF ENGINEERING DESIGN & CONSTRUCTION AND APPROVAL BY COUNCIL.

PROJECT NO: 7197 ST 9 DATE: OCT 2026 REVISION: B

King & Campbell Pty Ltd A:PO Box 243 Port Macquarie NSW 2444 T:02 6586 2555
www.kingcampbell.com.au E:info@kingcampbell.com.au F:02 6583 4064

KING + CAMPBELL

THE SANCTUARY

BRUSH CHERRY BOULEVARD, THRUMSTER

K+C REF: 017197_The Sanctuary\23_Surveying\7197S_Stage 9_Sale Plans\7197S_Stage 9_Individual Sales Plan_revB.dwg - A4(P) - Lot 908, 01- Oct- 2026, stevek